LOT 457 THE BERGAMONT

MINIMUM ELEVATION OF TOP OF FOUNDATION WALL = 1012.0

PROPOSED LOT CORNER OR INTERMEDIATE LOT LINE ELEVATION.

BEARINGS ARE REFERENCED TO THE PLAT OF THE BERGAMONT

SCALE: 1" = 40'

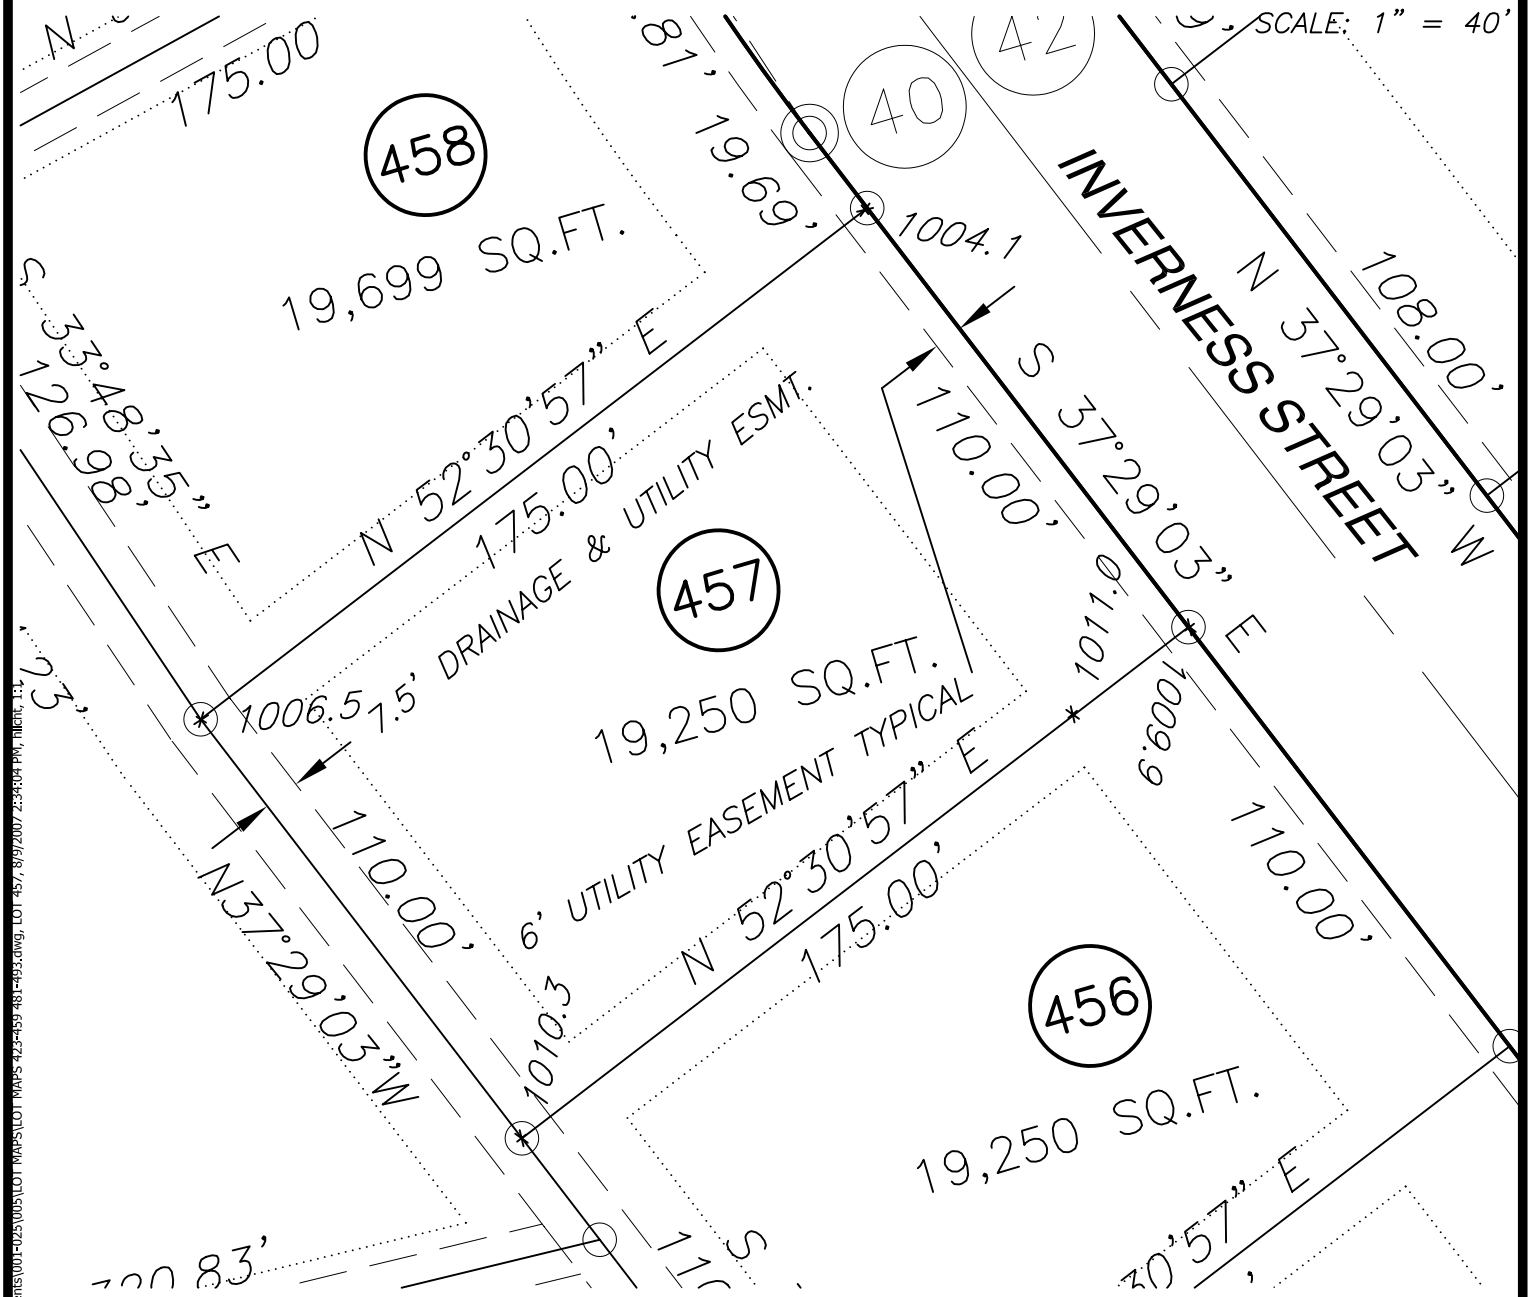

S:\Clients\001-025\005\LOT MAPS\LOT MAPS 422-459 481-493.dwg, LOT 457, 8/9/2007 2:34:04 PM, mfehr, 1:1

Bergamont Real Estate Holding Company, LLC
789 North Water Street, Suite 200
Milwaukee, Wisconsin, 53202

Held Engineering Associates, Inc.
6601 Grand Teton Plaza
Madison, Wisconsin, 53719
608-833-7373

AUGUST, 2007