LOT 2 THE BERGAMONT REPLAT ONE

MINIMUM ELEVATION OF TOP OF FOUNDATION WALL = 1024.2

* 999.98 PROPOSED LOT CORNER OR INTERMEDIATE LOT LINE ELEVATION.

BEARINGS ARE REFERENCED TO THE PLAT OF THE BERGAMONT REPLAT ONE

SCALE: 1" = 40'

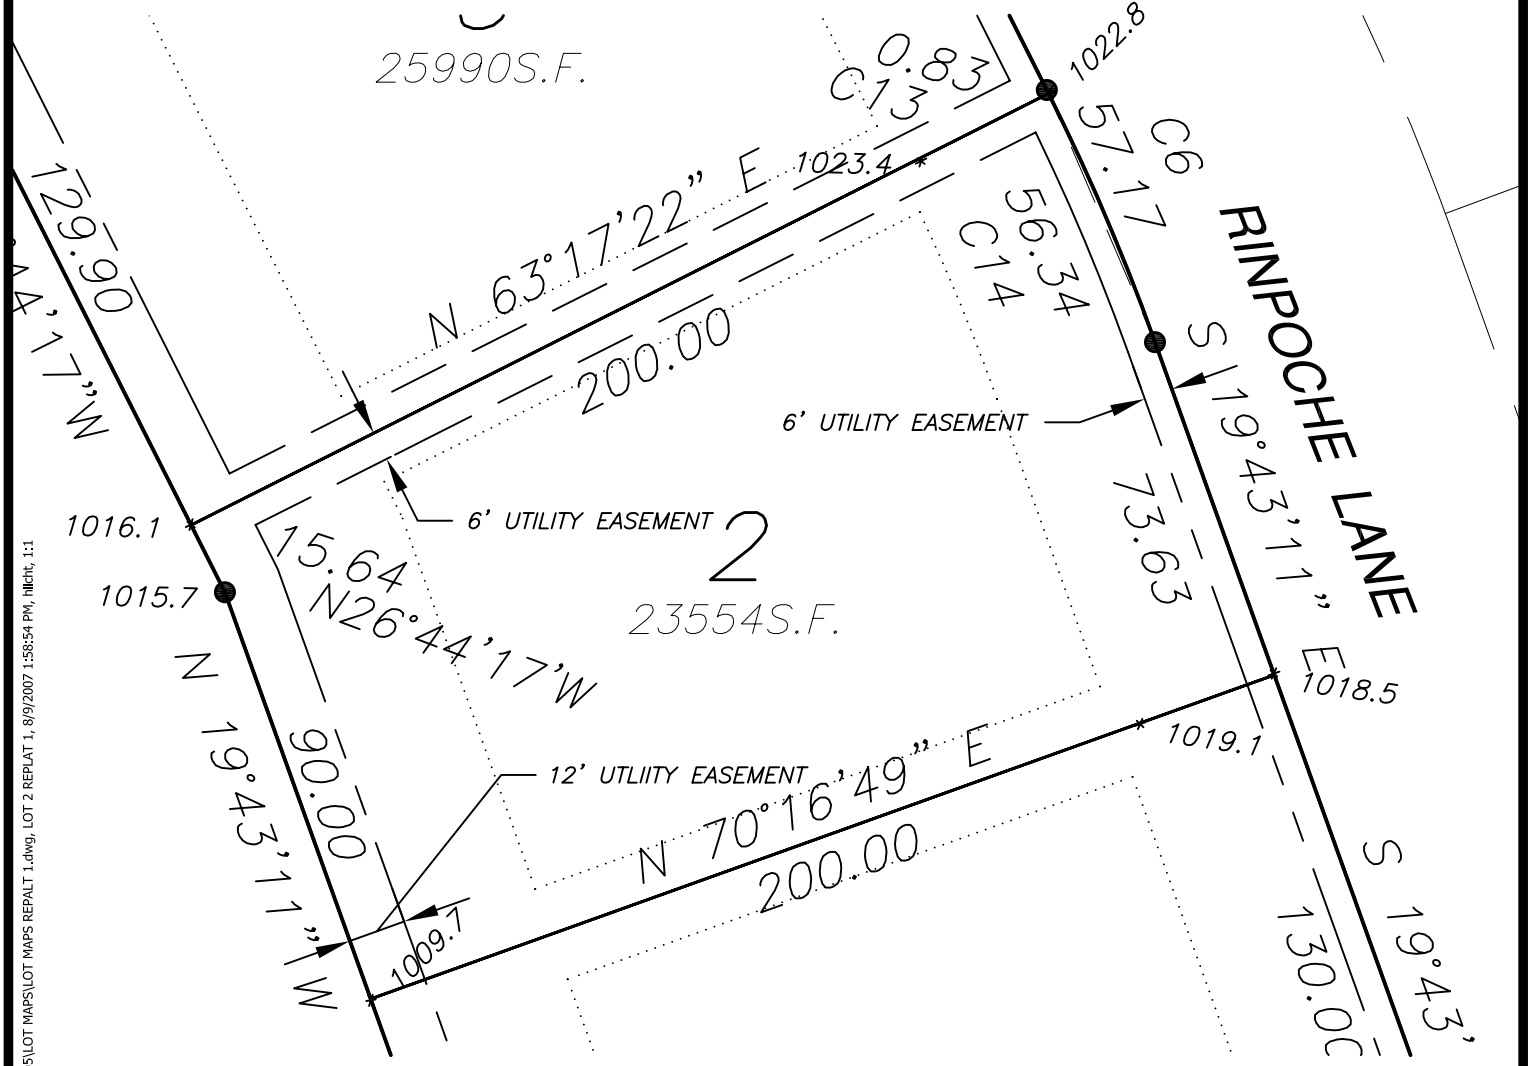

CURVE	ARC	DELTA	RADIUS	CHORD LENGTH	CHORD BEARING
C14	56.37	06°54'59"	467.00	56.34	S 23°10'40.5" E

S:\Clients\004-025\005\LOT MAPS\LOT MAPS REPALT 1.dwg, LOT 2 REPLAT 1, 8/9/2007 1:58:54 PM, hilcht, 1:1

Bergamont Real Estate Holding Company, LLC
789 North Water Street, Suite 200
Milwaukee, Wisconsin, 53202

Held Engineering Associates, Inc.
6601 Grand Teton Plaza
Madison, Wisconsin, 53719
608-833-7373

AUGUST, 2007